MUSEUM IN THE PARK

851631

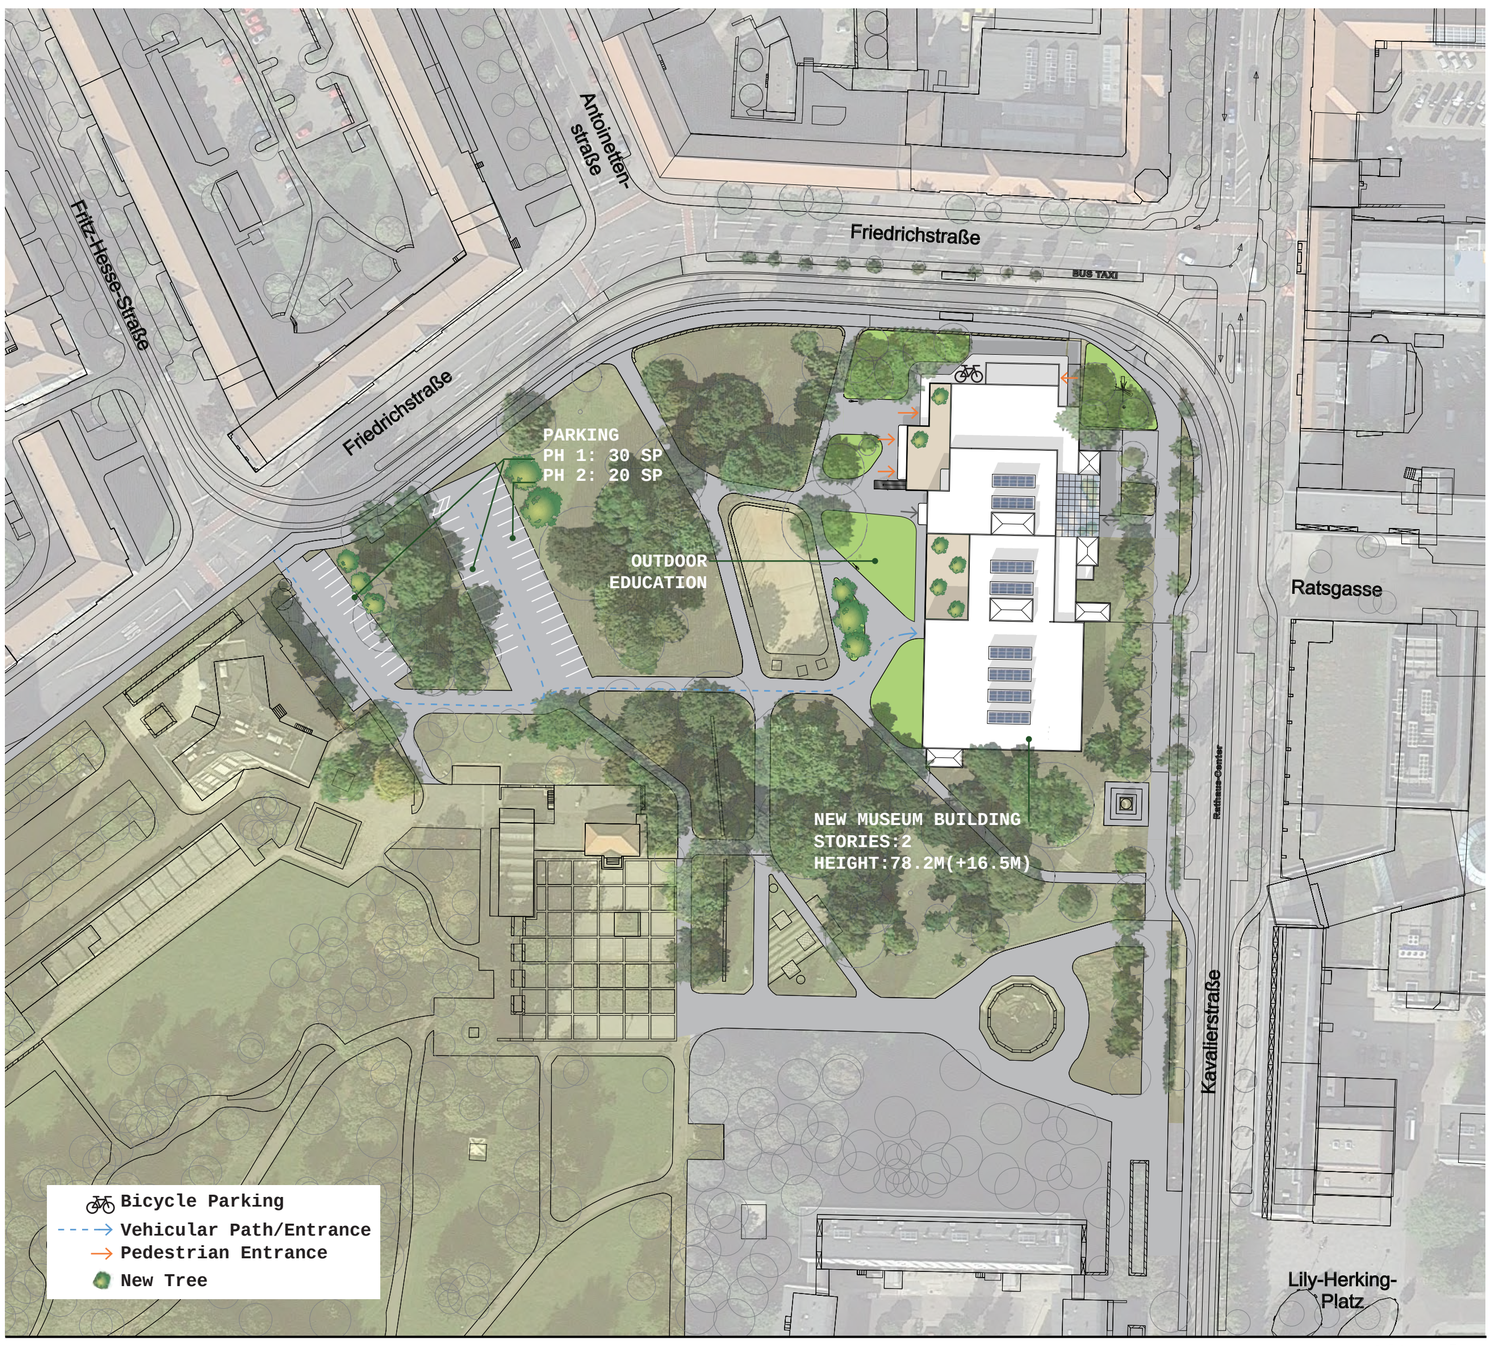

Site Plan
m 1:1000

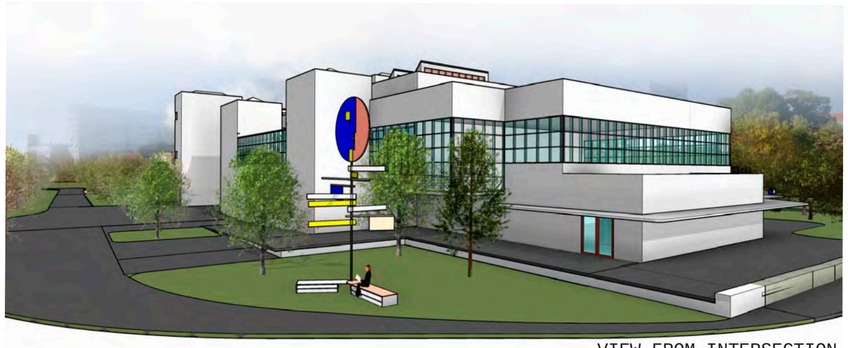

VIEW FROM INTERSECTION

VIEW FROM PARK

VIEW FROM EXISTING MONUMENT

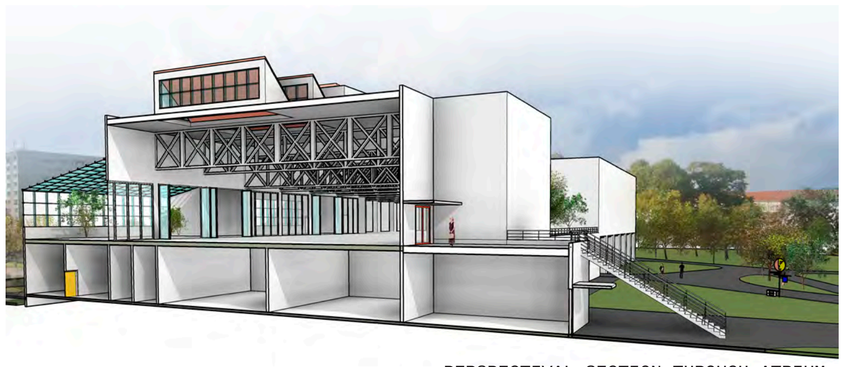

PERSPECTIVAL SECTION THROUGH ATRIUM,
EXHIBIT HALL, AND DINING TERRACE

VIEW OF MAIN ENTRANCE/FOYER INTERIOR WITH
INTERDISCIPLINARY COLLABORATIVE GRAPHICS CONCEPT

ROOF MONITOR WITH SOLAR

STRUCTURAL SYSTEM/MATERIALITY

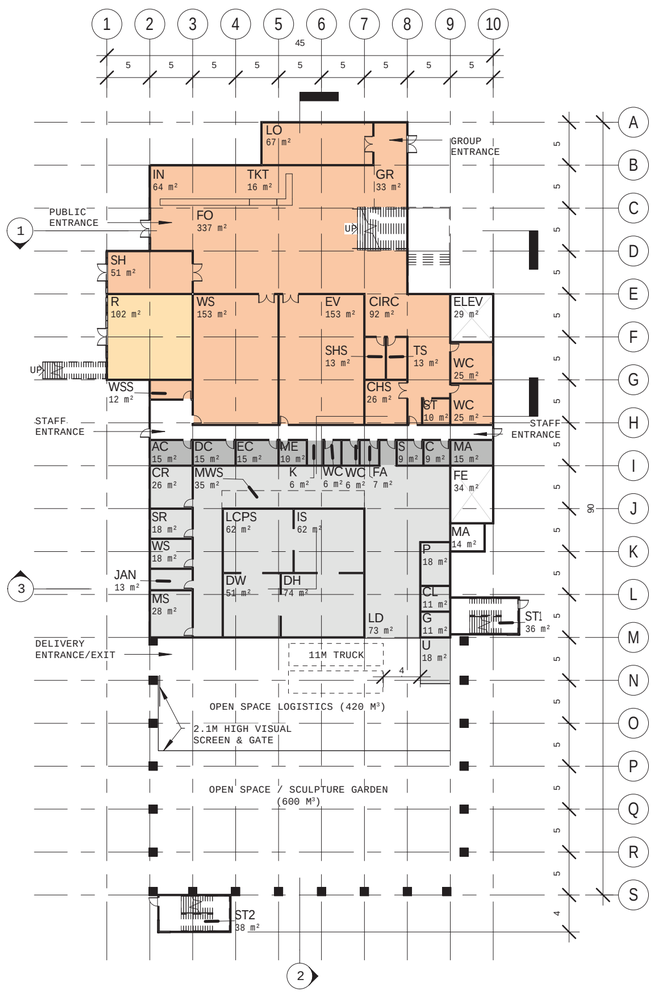

Visitors' Service and Museum Education
Exhibition
Cafeteria
Administration
Logistics

Floor Plans
m 1:500

SECTION 1

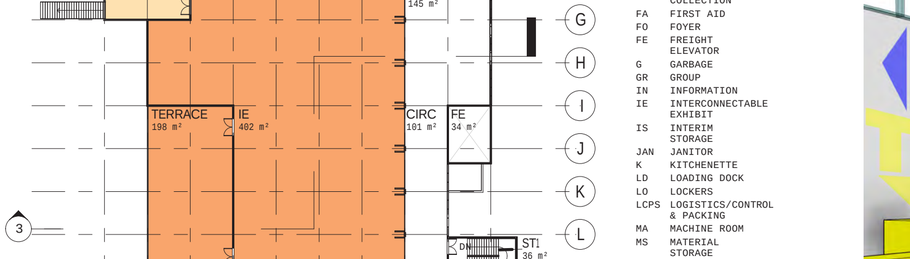

SECTION 2

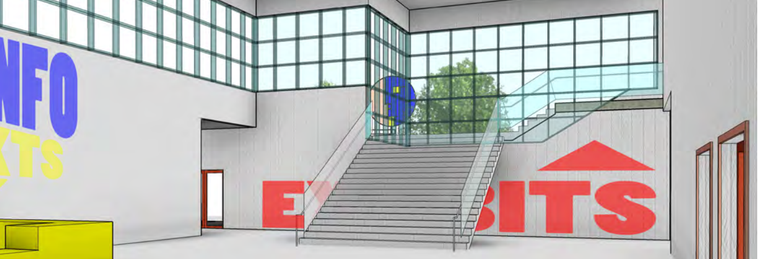

SECTION 3

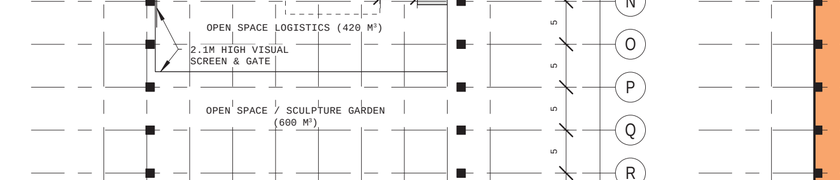

NORTH

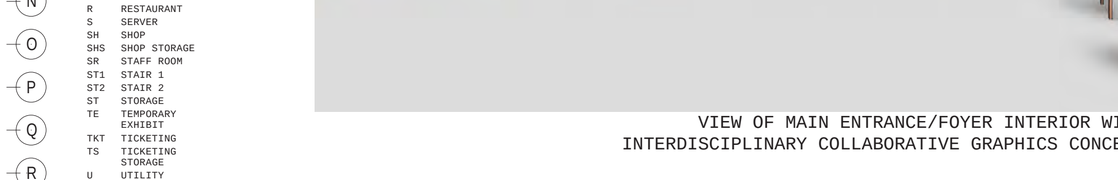

EAST

SOUTH

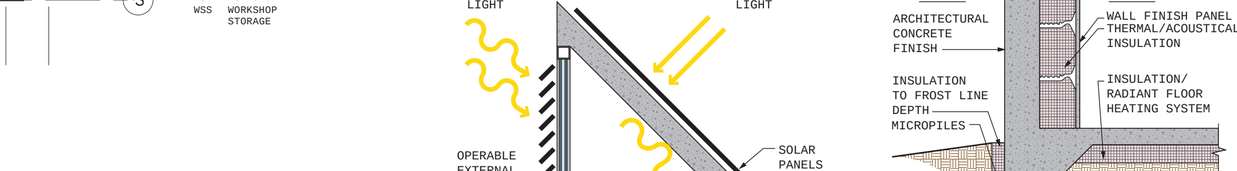

WEST

Conceptual Visualizations and Details
Not to Scale

Elevations and Sections
m 1:500